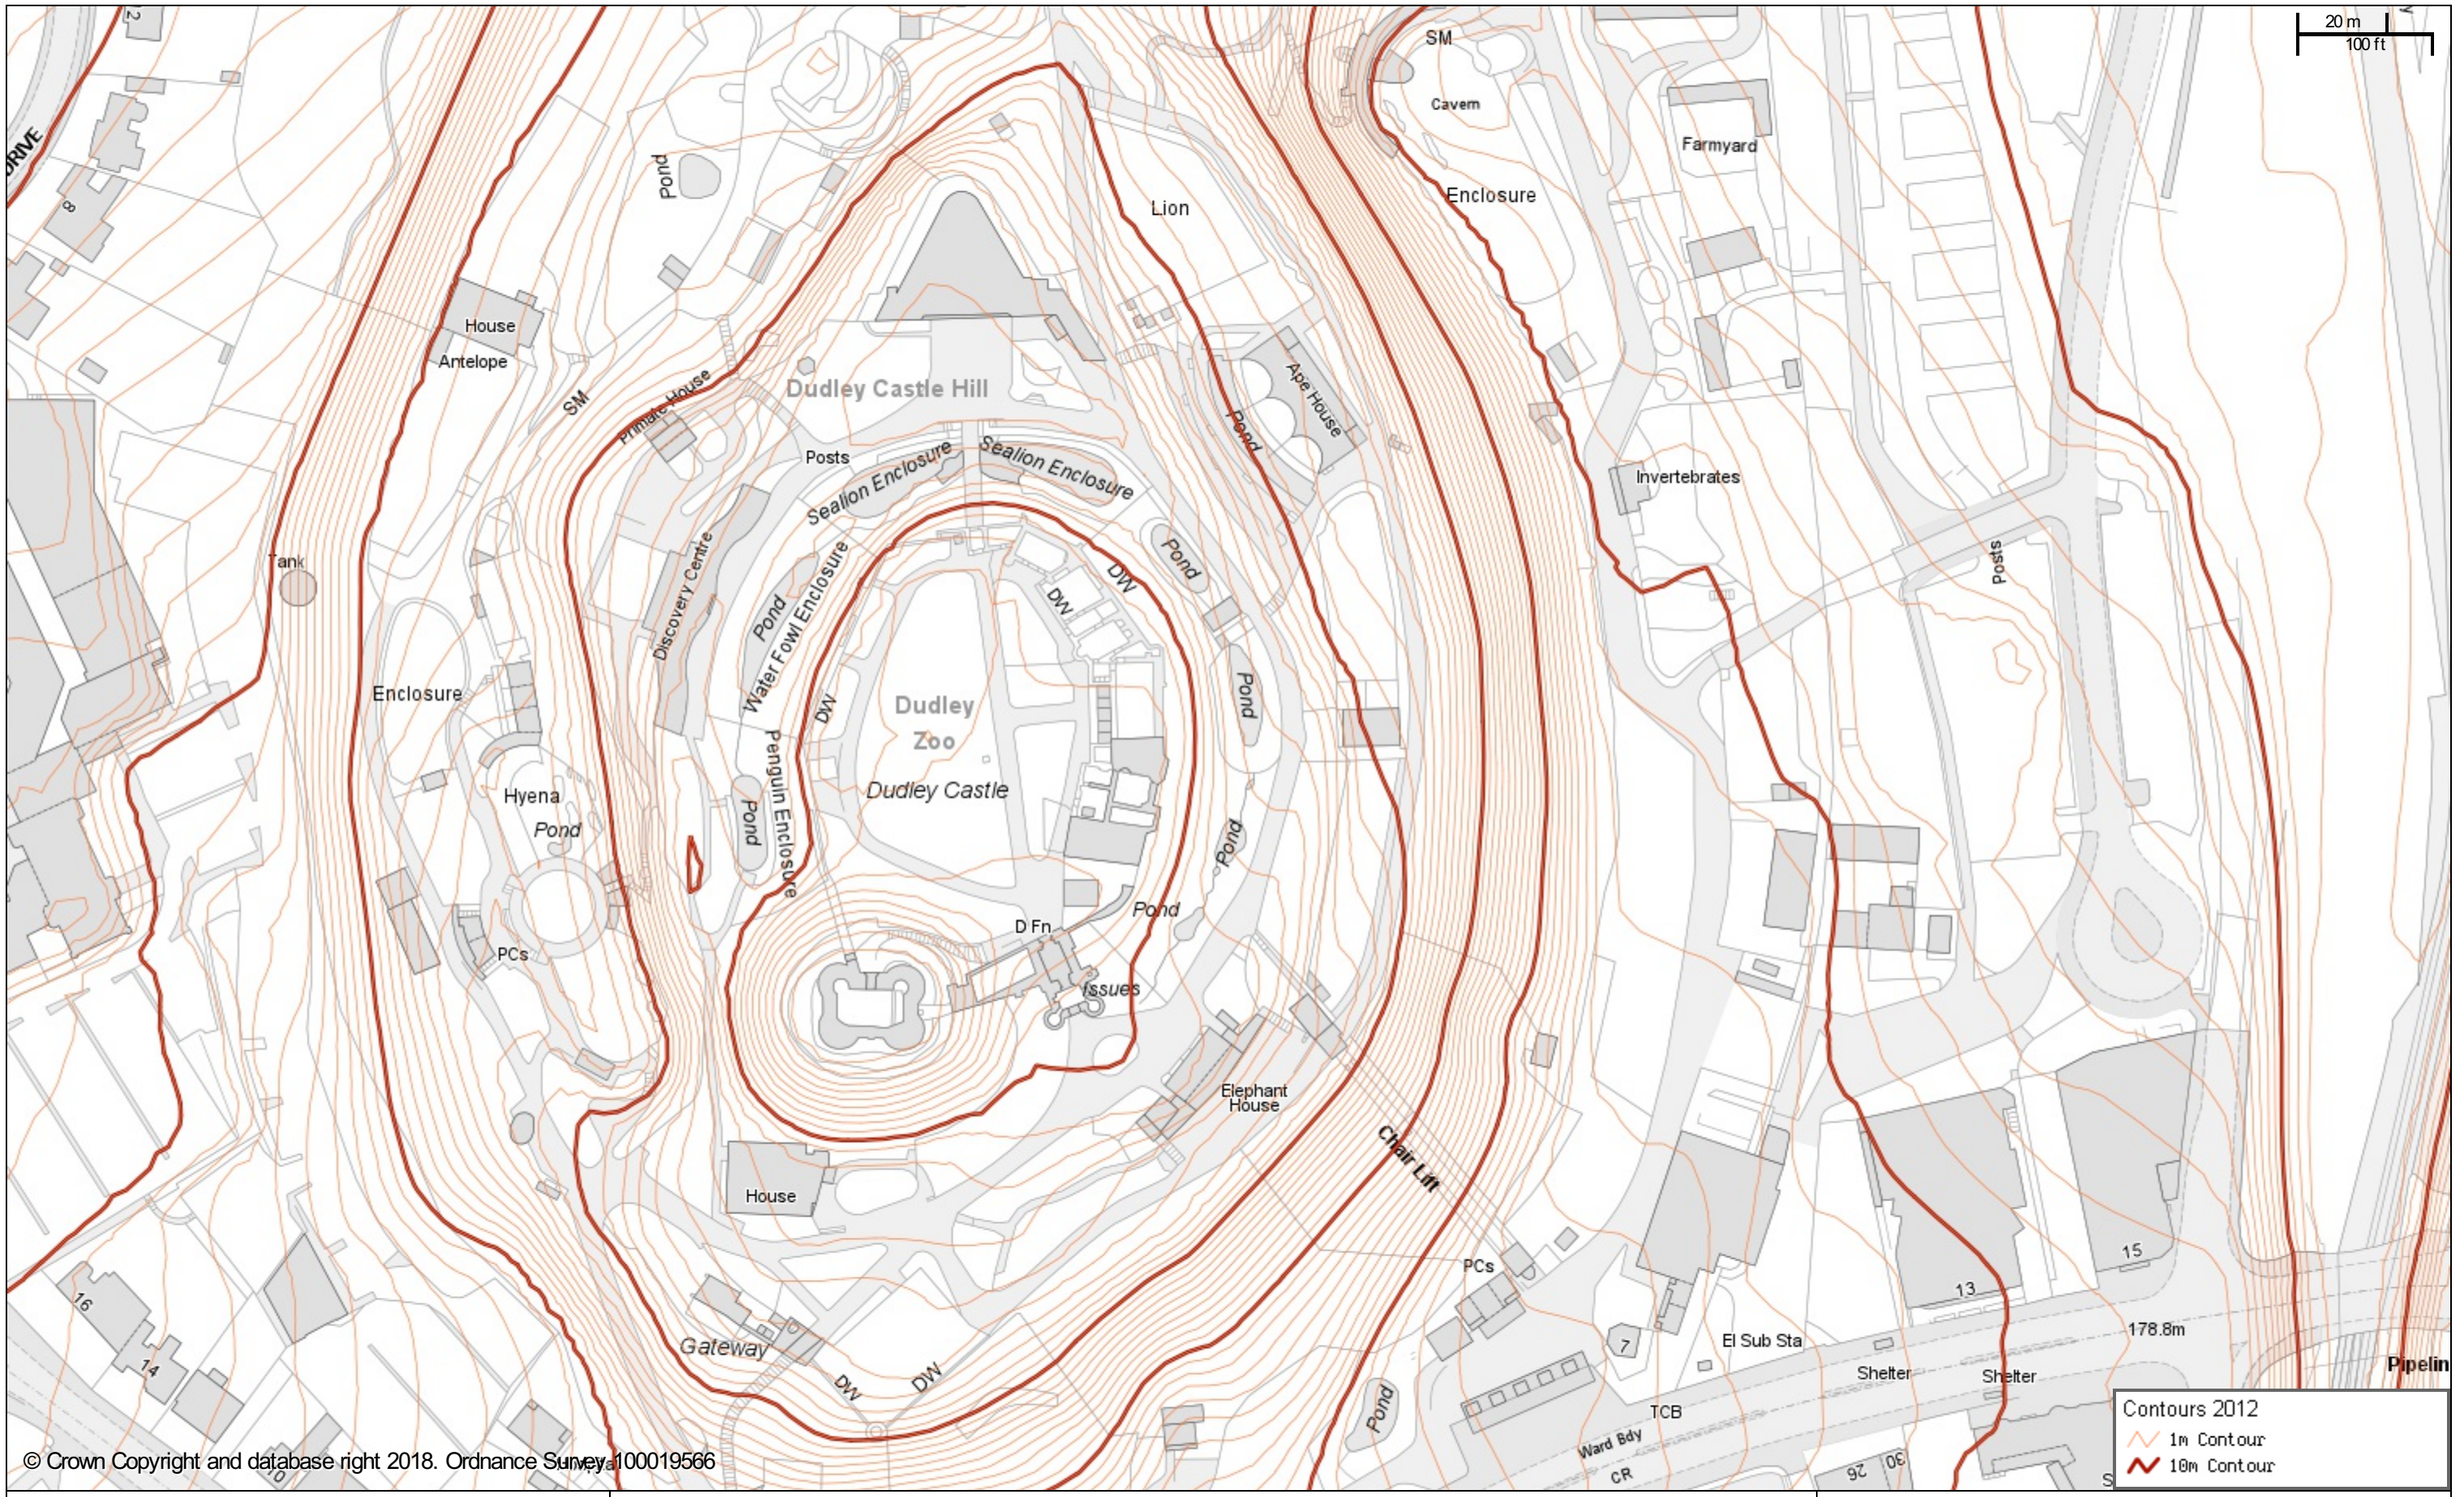

GISMO2, 1 & 10m contours, OS base background

Dudley Metropolitan Borough Council
The Council House, Priory Road,
Dudley DY1 1HF

Scale: 1: 1417

Created: 14/11/2018 at 12:30 PM