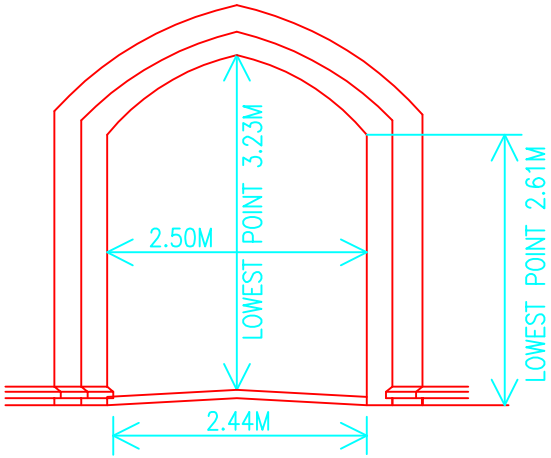

ENTRANCE ARCH A

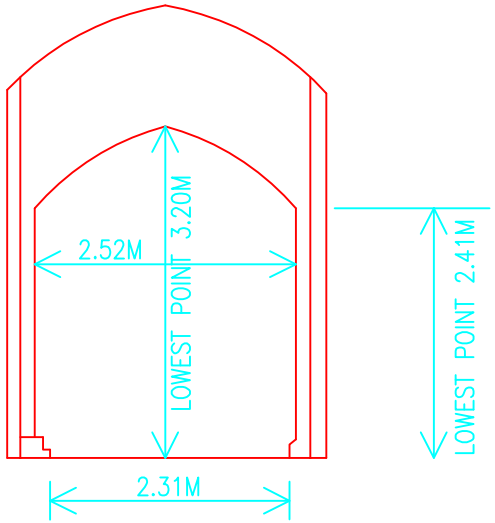

ENTRANCE ARCH B

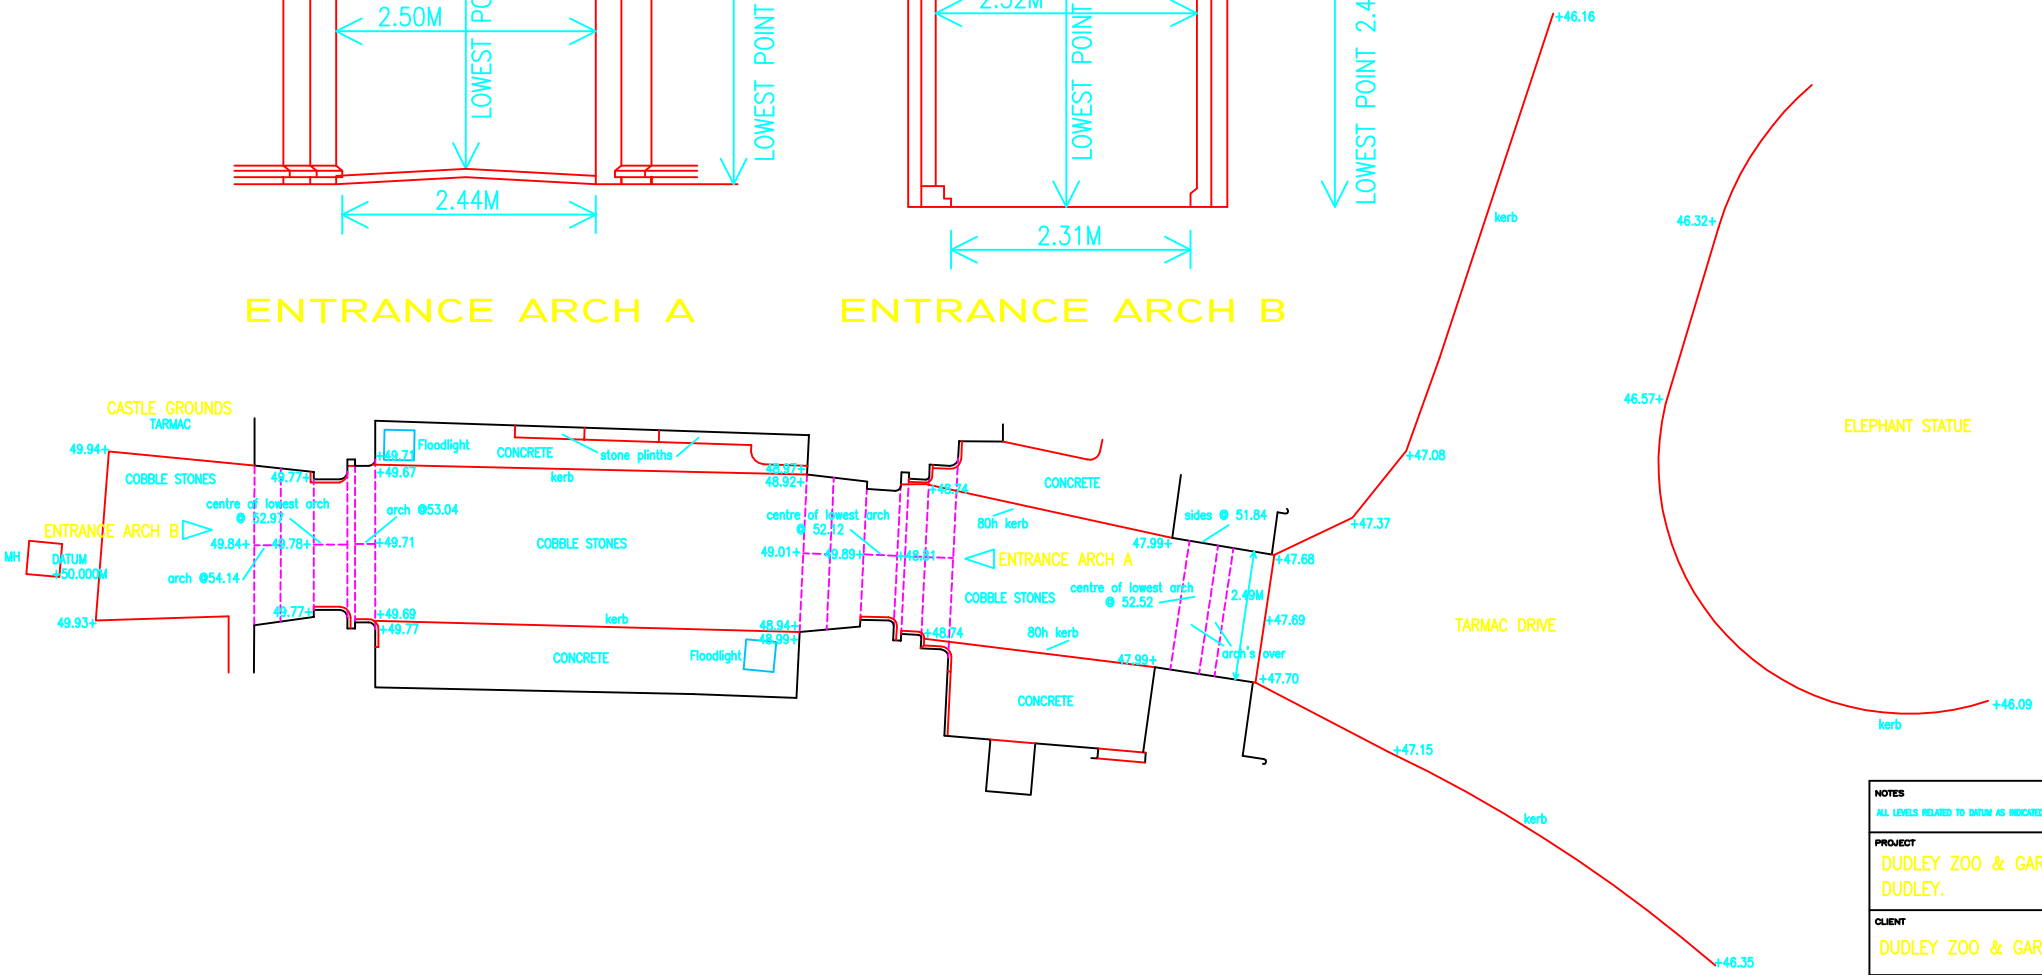

NOTES

ALL LEVELS RELATED TO DATUM AS INDICATED ON MANHOLE COVER

PROJECT

DUDLEY ZOO & GARDENS
DUDLEY.

CLIENT

DUDLEY ZOO & GARDENS

DRAWING

CASTLE ENTRANCES

OAKLEY
BUILDING SURVEYORS

SCALE	DRG No	REV
1:50 (A1)	2725-01	
DATE AUG 10		